Model ECXAV30

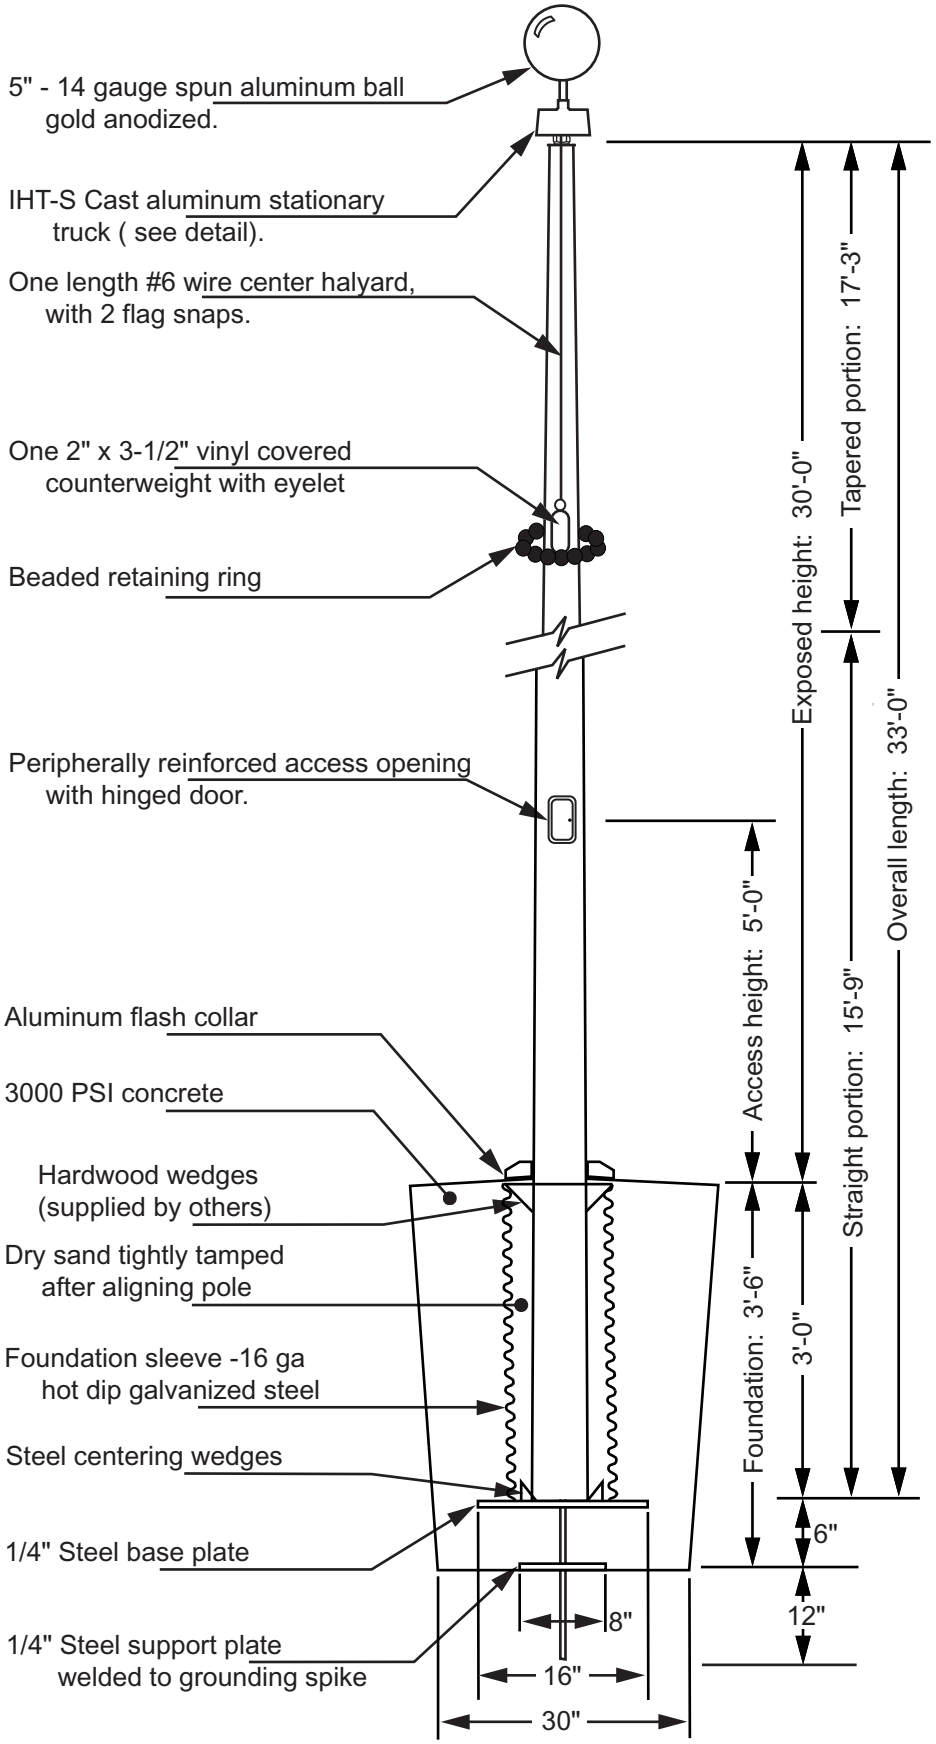

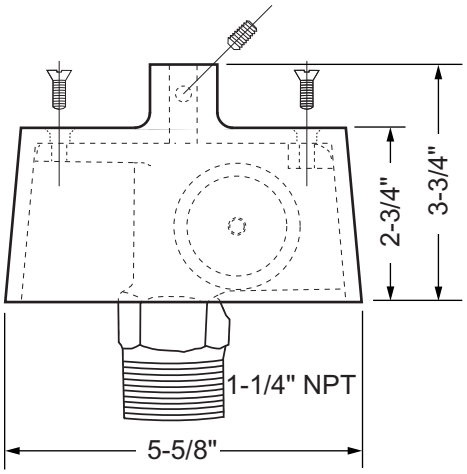

Truck Detail (IHT-VS)

Cast aluminum construction
Stationary truck
2" outside diameter nylon sheave
Top designed with 1/2" - 13NC to accept an ornament
Stainless steel flathead screws for assembly

Door Detail

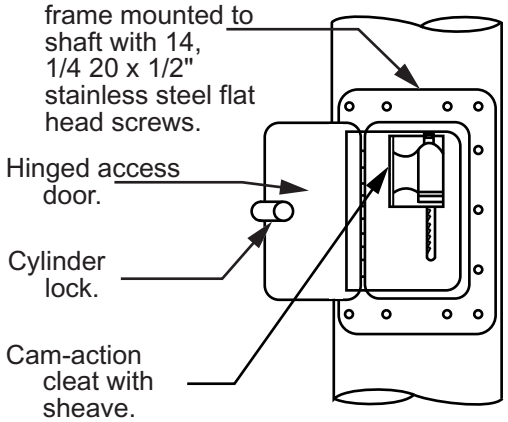

All shafts with overall length of more than 38'-6" are shipped in two sections.

Each section matched marked for field assembly. Exposed portion of jam sleeve must be **well lubricated** prior to assembly.

1-1/2" maximum shop gap allowed for field fitting (ram for tight joint)

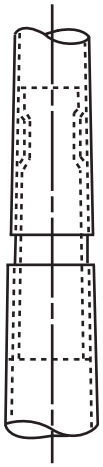

Project:	Ground set tapered aluminum flagpole: ALLOY: 6063T6		FLAGS.COM	Date:
Location:	Exposed height: 30'-0"	Overall height: 33'-0"	1-800-858-8776	Revision:
Architect:	Ship in 1 section	Butt diameter: 5"	1395 NW 17th Ave #112B	
Contractor	Top diameter: 3"	Wall thickness: .156"	Delray Beach, FL 33445	
Customer:	Finish: 100 grit polish			Job: